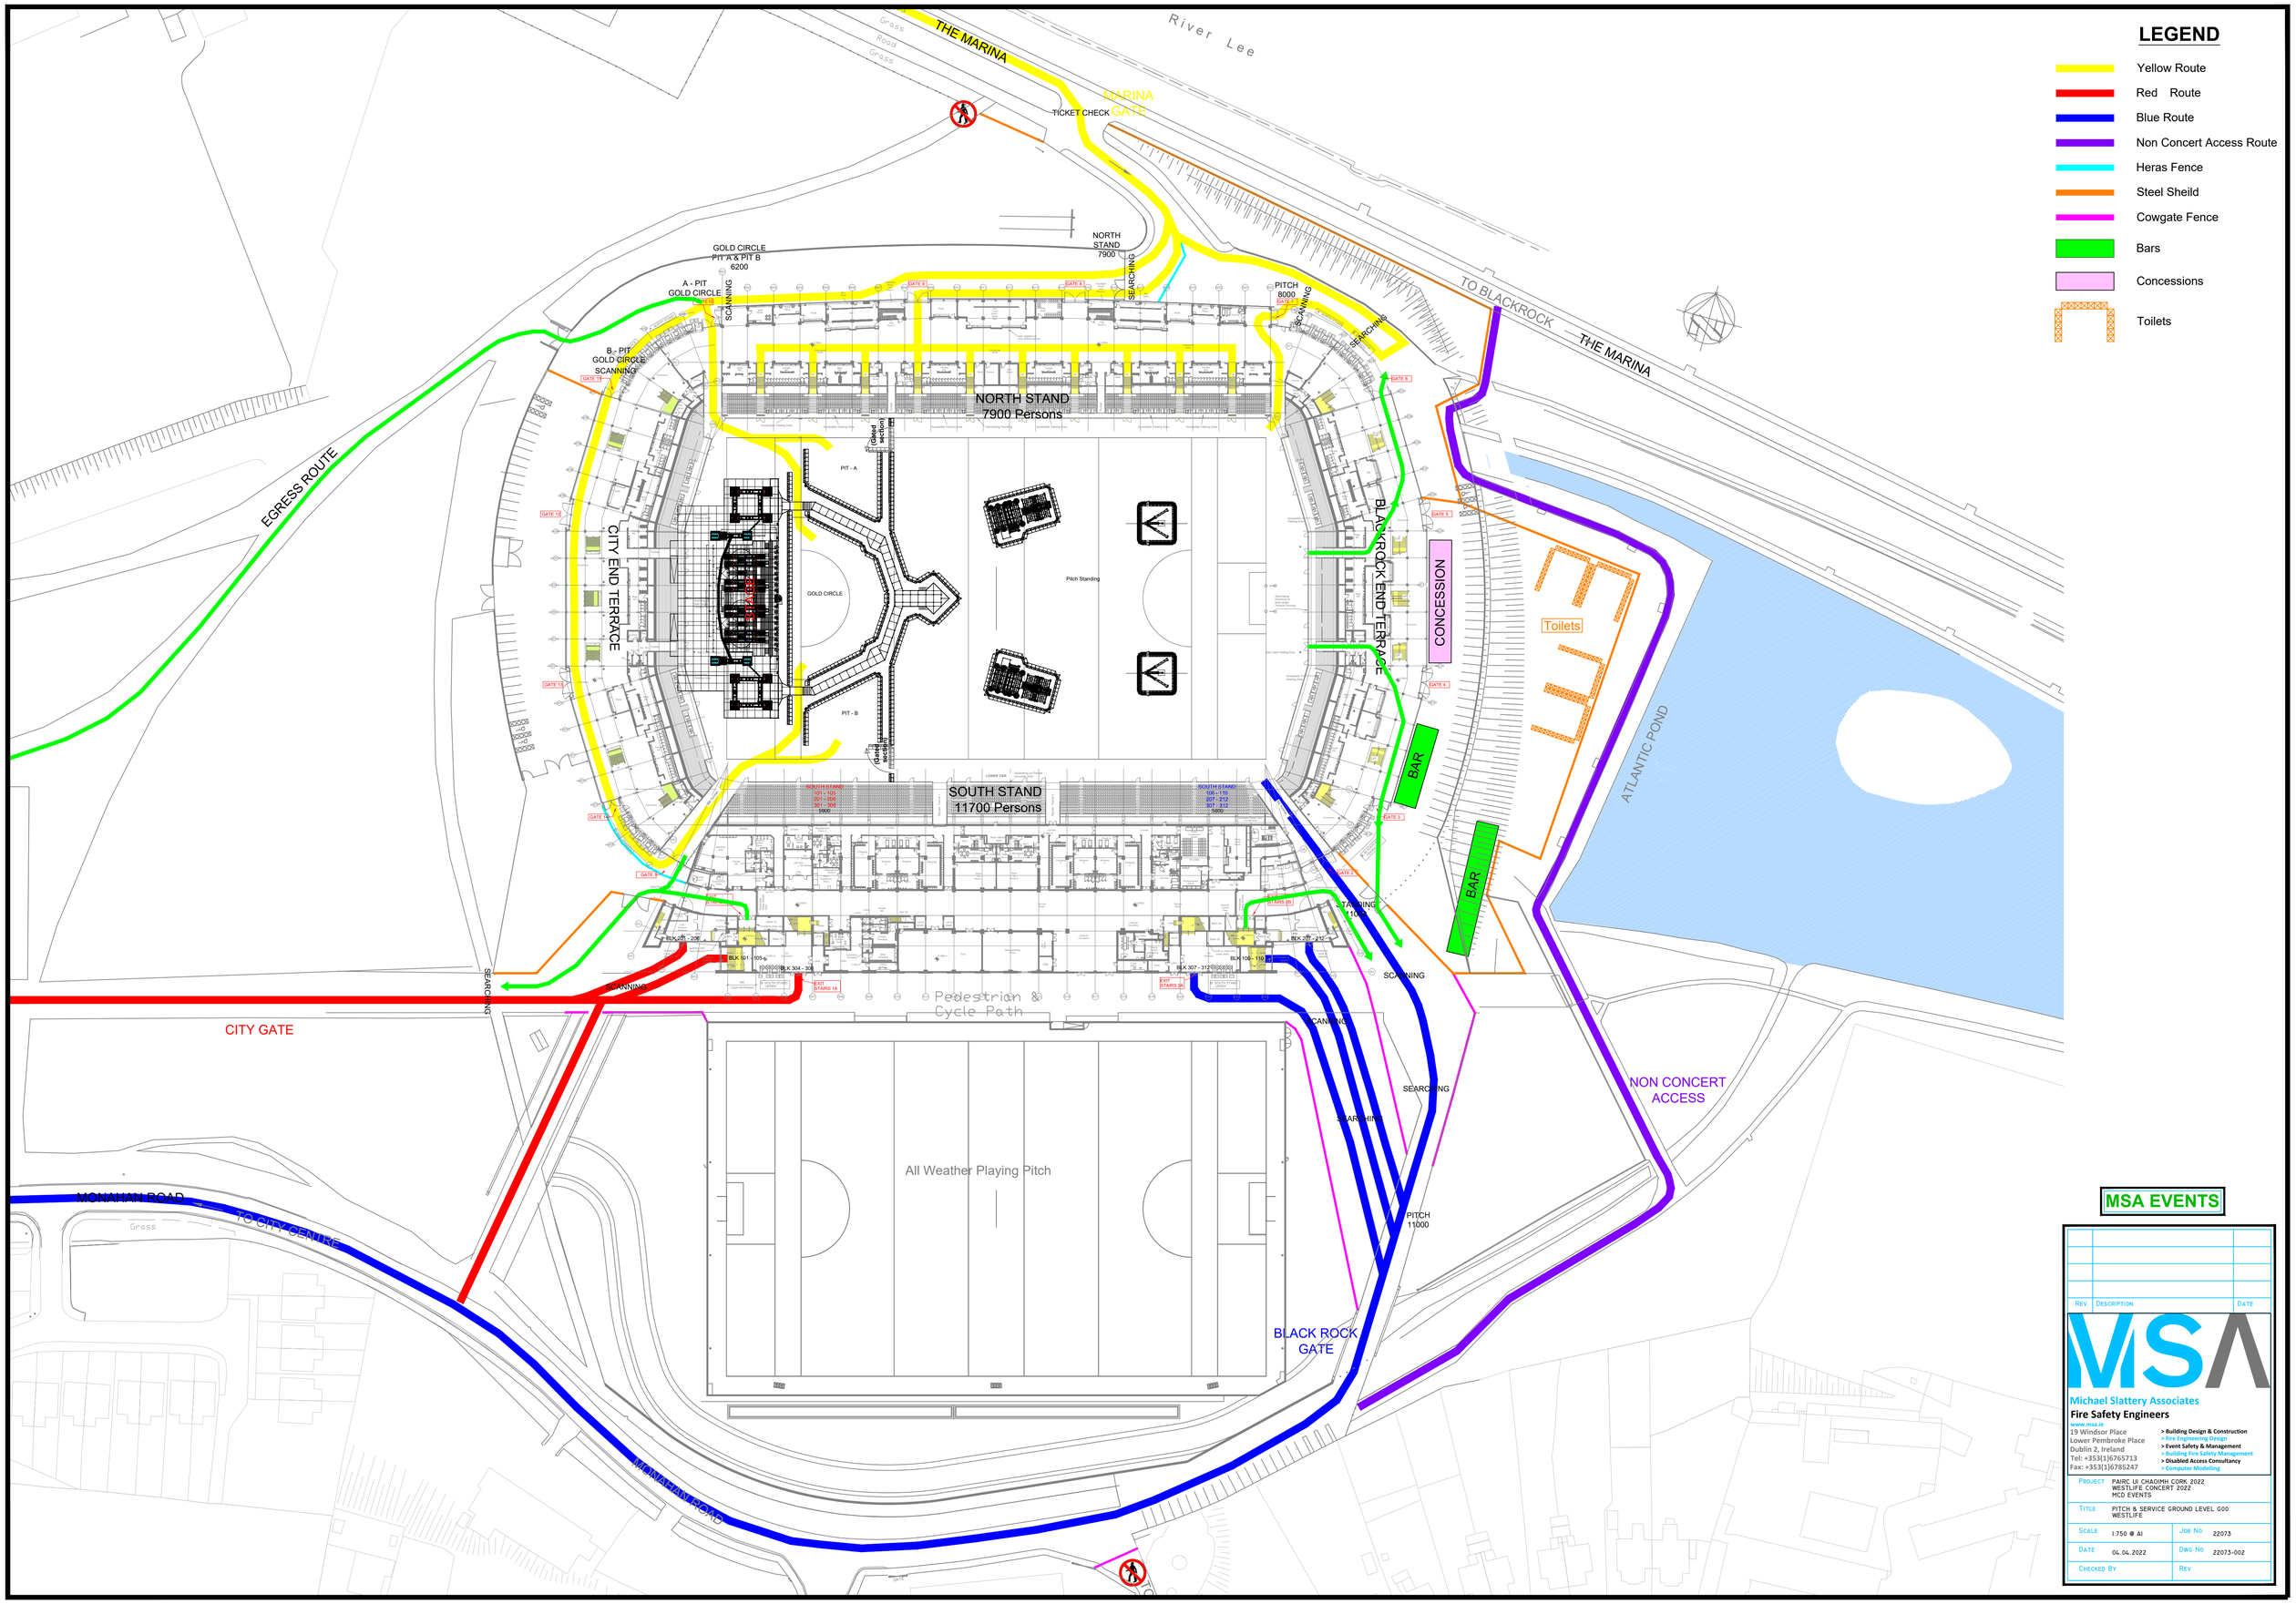

MSA EVENTS

Rev.	Description	Date

Michael Slattery Associates
Fire Safety Engineers
www.msa.ie
19 Windsor Place
Lower Pembroke Place
Dublin 2, Ireland
Tel: +353(1)6765713
Fax: +353(1)6785247
> Building Design & Construction
> Fire Engineering Design
> Event Safety & Management
> Building Fire Safety Management
> Disabled Access Consultancy
> Computer Modelling

Project	PAIRC LI CHAOIMH CORK 2022 WESTLIFE CONCERT 2022 MCD EVENTS		
Title	PITCH & SERVICE GROUND LEVEL G00 WESTLIFE		
Scale	1:750 @ A1	Job No	22073
Date	04.04.2022	Dwg No	22073-002
Checked By		Rev	